


Khun Pat & Khun Bastiaan House
Chiangmai | Thailand

Design development
mass study | section | elevation | documentation

24 August 2016

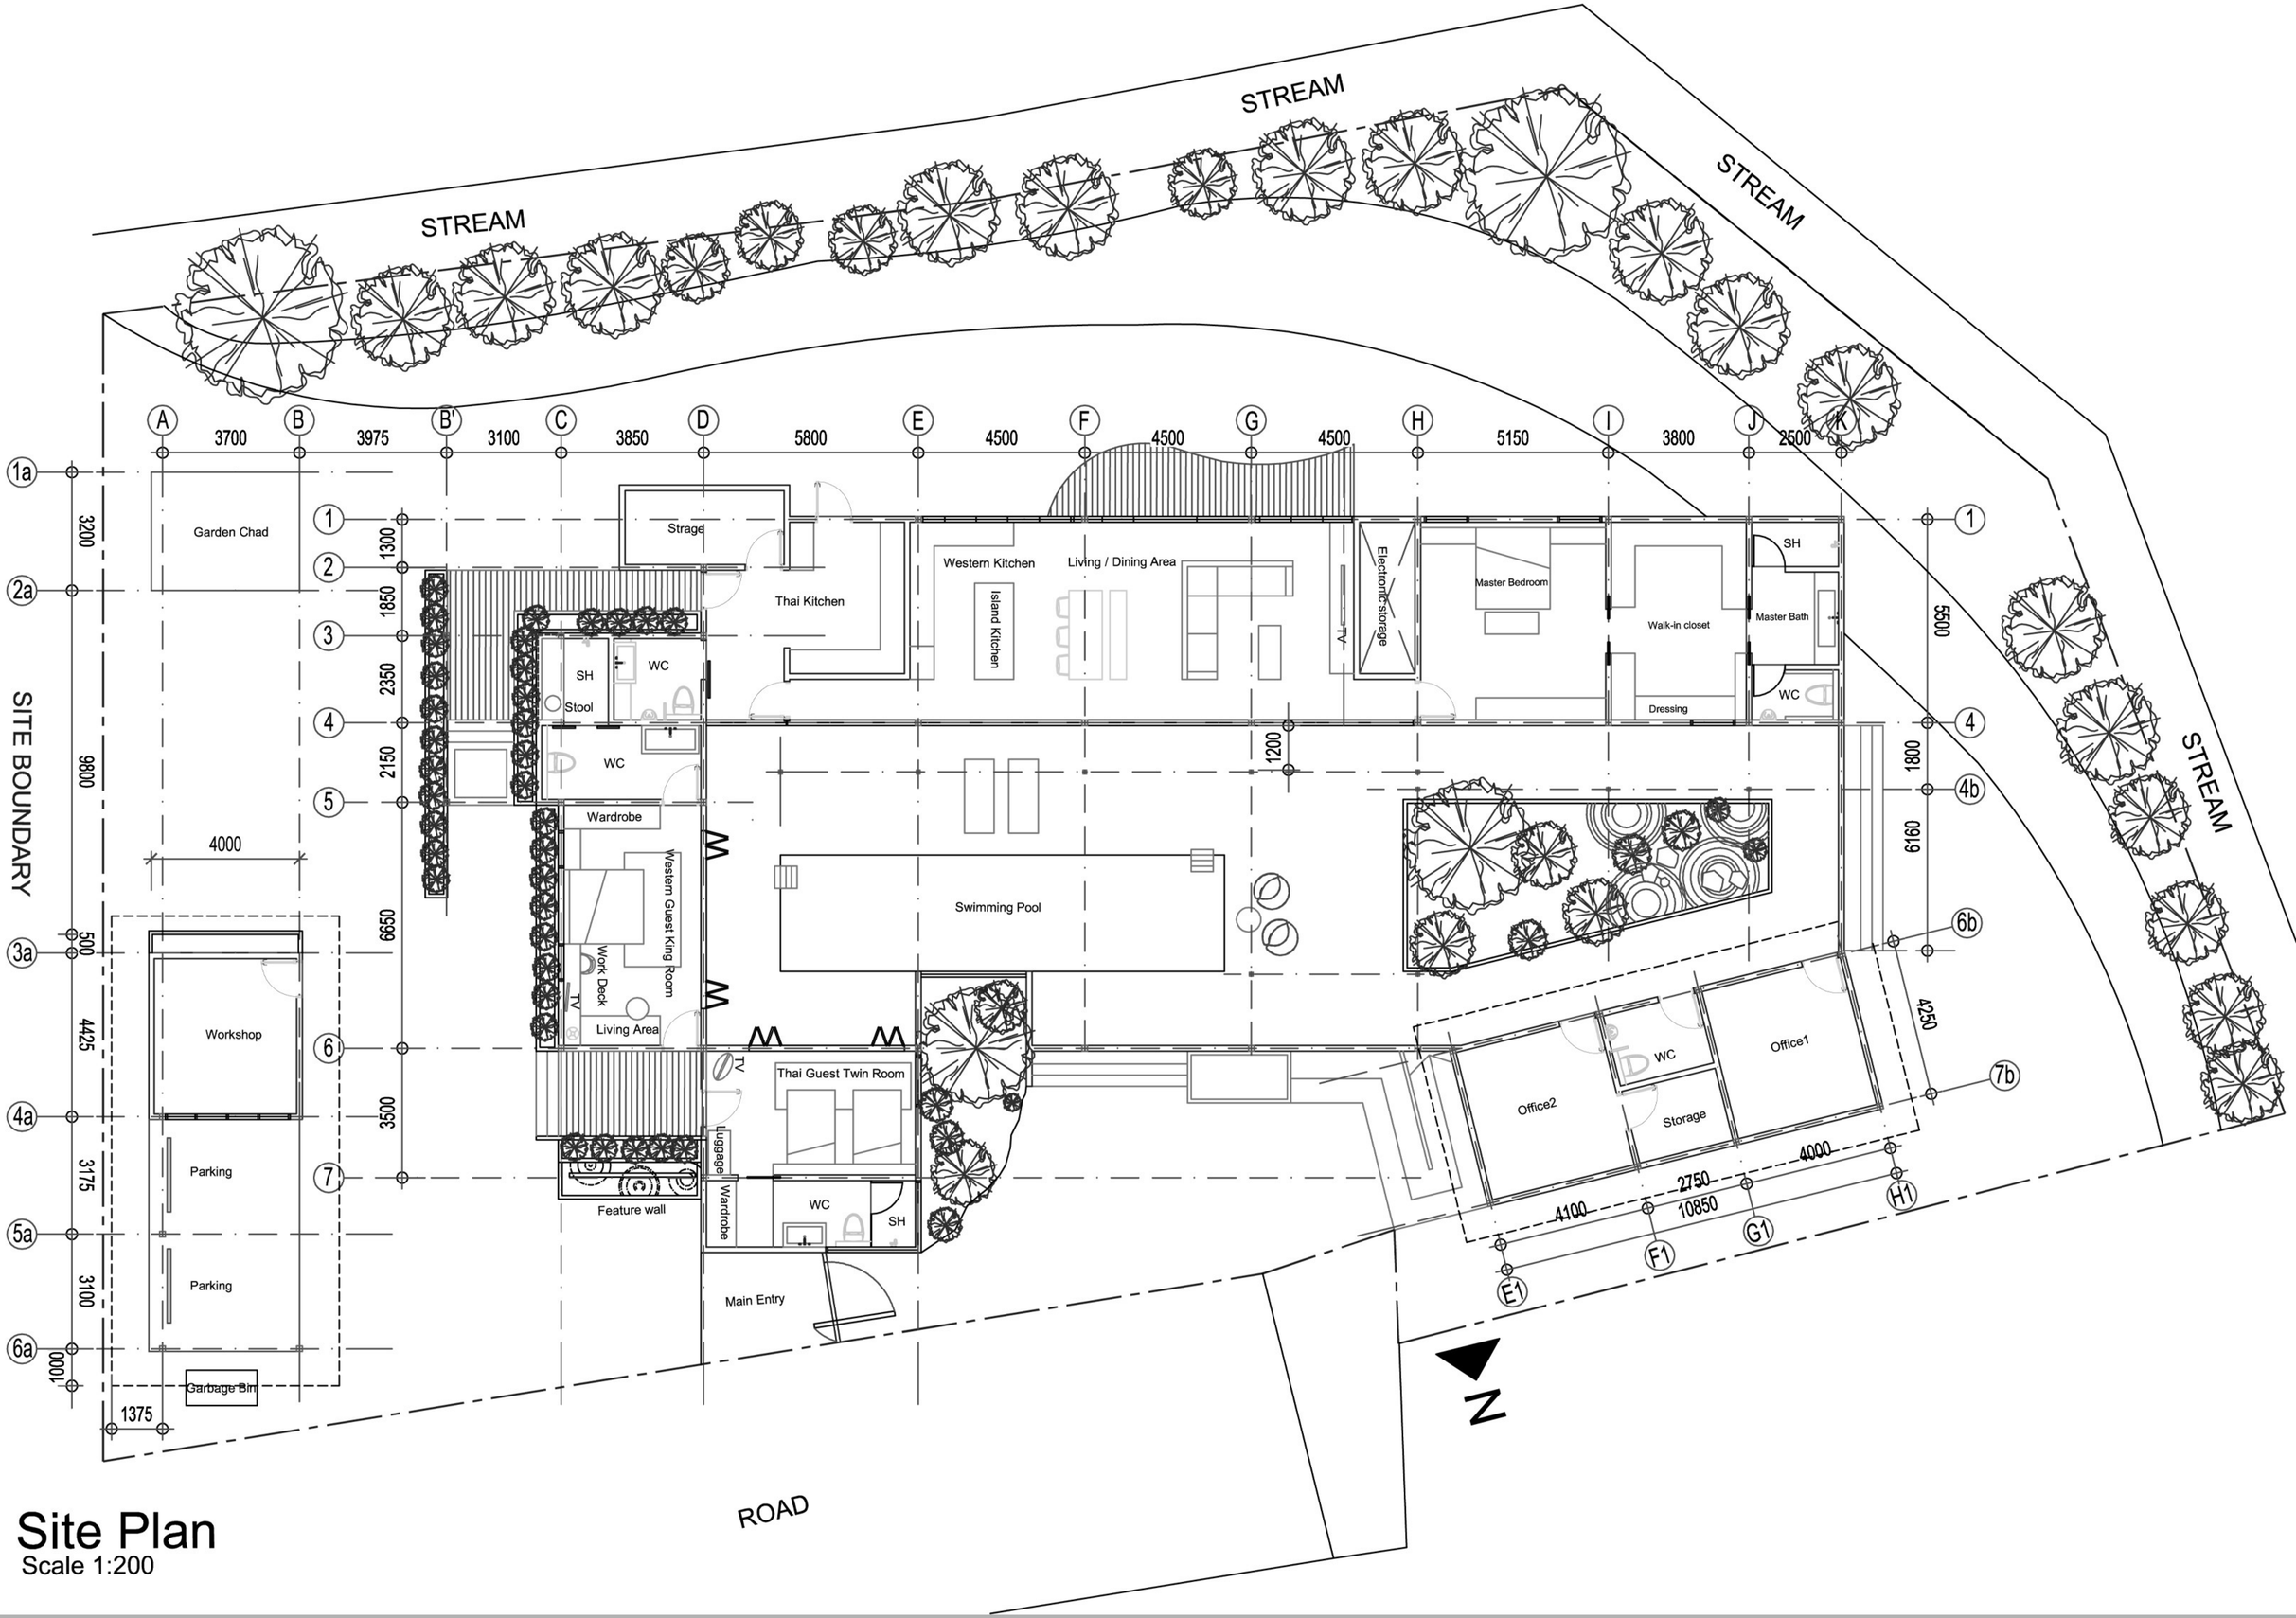

Site Plan

Scale 1:200

N

Chiangmai House

Site Plan


STREAM
CHINESE ROSE+CLIMBING WATTLE
DOLICHANDRONE
ORCHID TREE/
HONGKONG ORCHID
QUEEN'S CRAPE MYTLE/
PRIDE OF INDIA
SITE BOUNDARY
Garden Chad
Strage
Thai Kitchen
Western Kitchen
Island Kitchen
Living / Dining Area
Electronic storage
TV
Master Bedroom
Walk-in closet
Master Bath
SH
WC
Dressing
SH
Stool
WC
CRONTON
MILLINGTONIA
Banyan tree
Wardrobe
Western Guest King Room
Work Deck
TV
Living Area
Swimming Pool
FRAGIPANI
INDIAN HEAD GINGER
JATROPHA INTEGERIMA/
SPICY JATROPHA
Workshop
Parking
Parking
Garbage Bin
QUEZONLA
Feature wall
Luggage
Wardrobe
Thai Guest Twin Room
TV
WC
SH
Main Entry
Office2
Storage
WC
Office1
RED SEALING
WAX PALM
DOLICHANDRONE
MILLINGTONIA
DOLICHANDRONE
DOLICHANDRONE
DOLICHANDRONE
DOLICHANDRONE
ROAD
N

Site Plan

Scale 1:200

Chiangmai House

Landscape plan

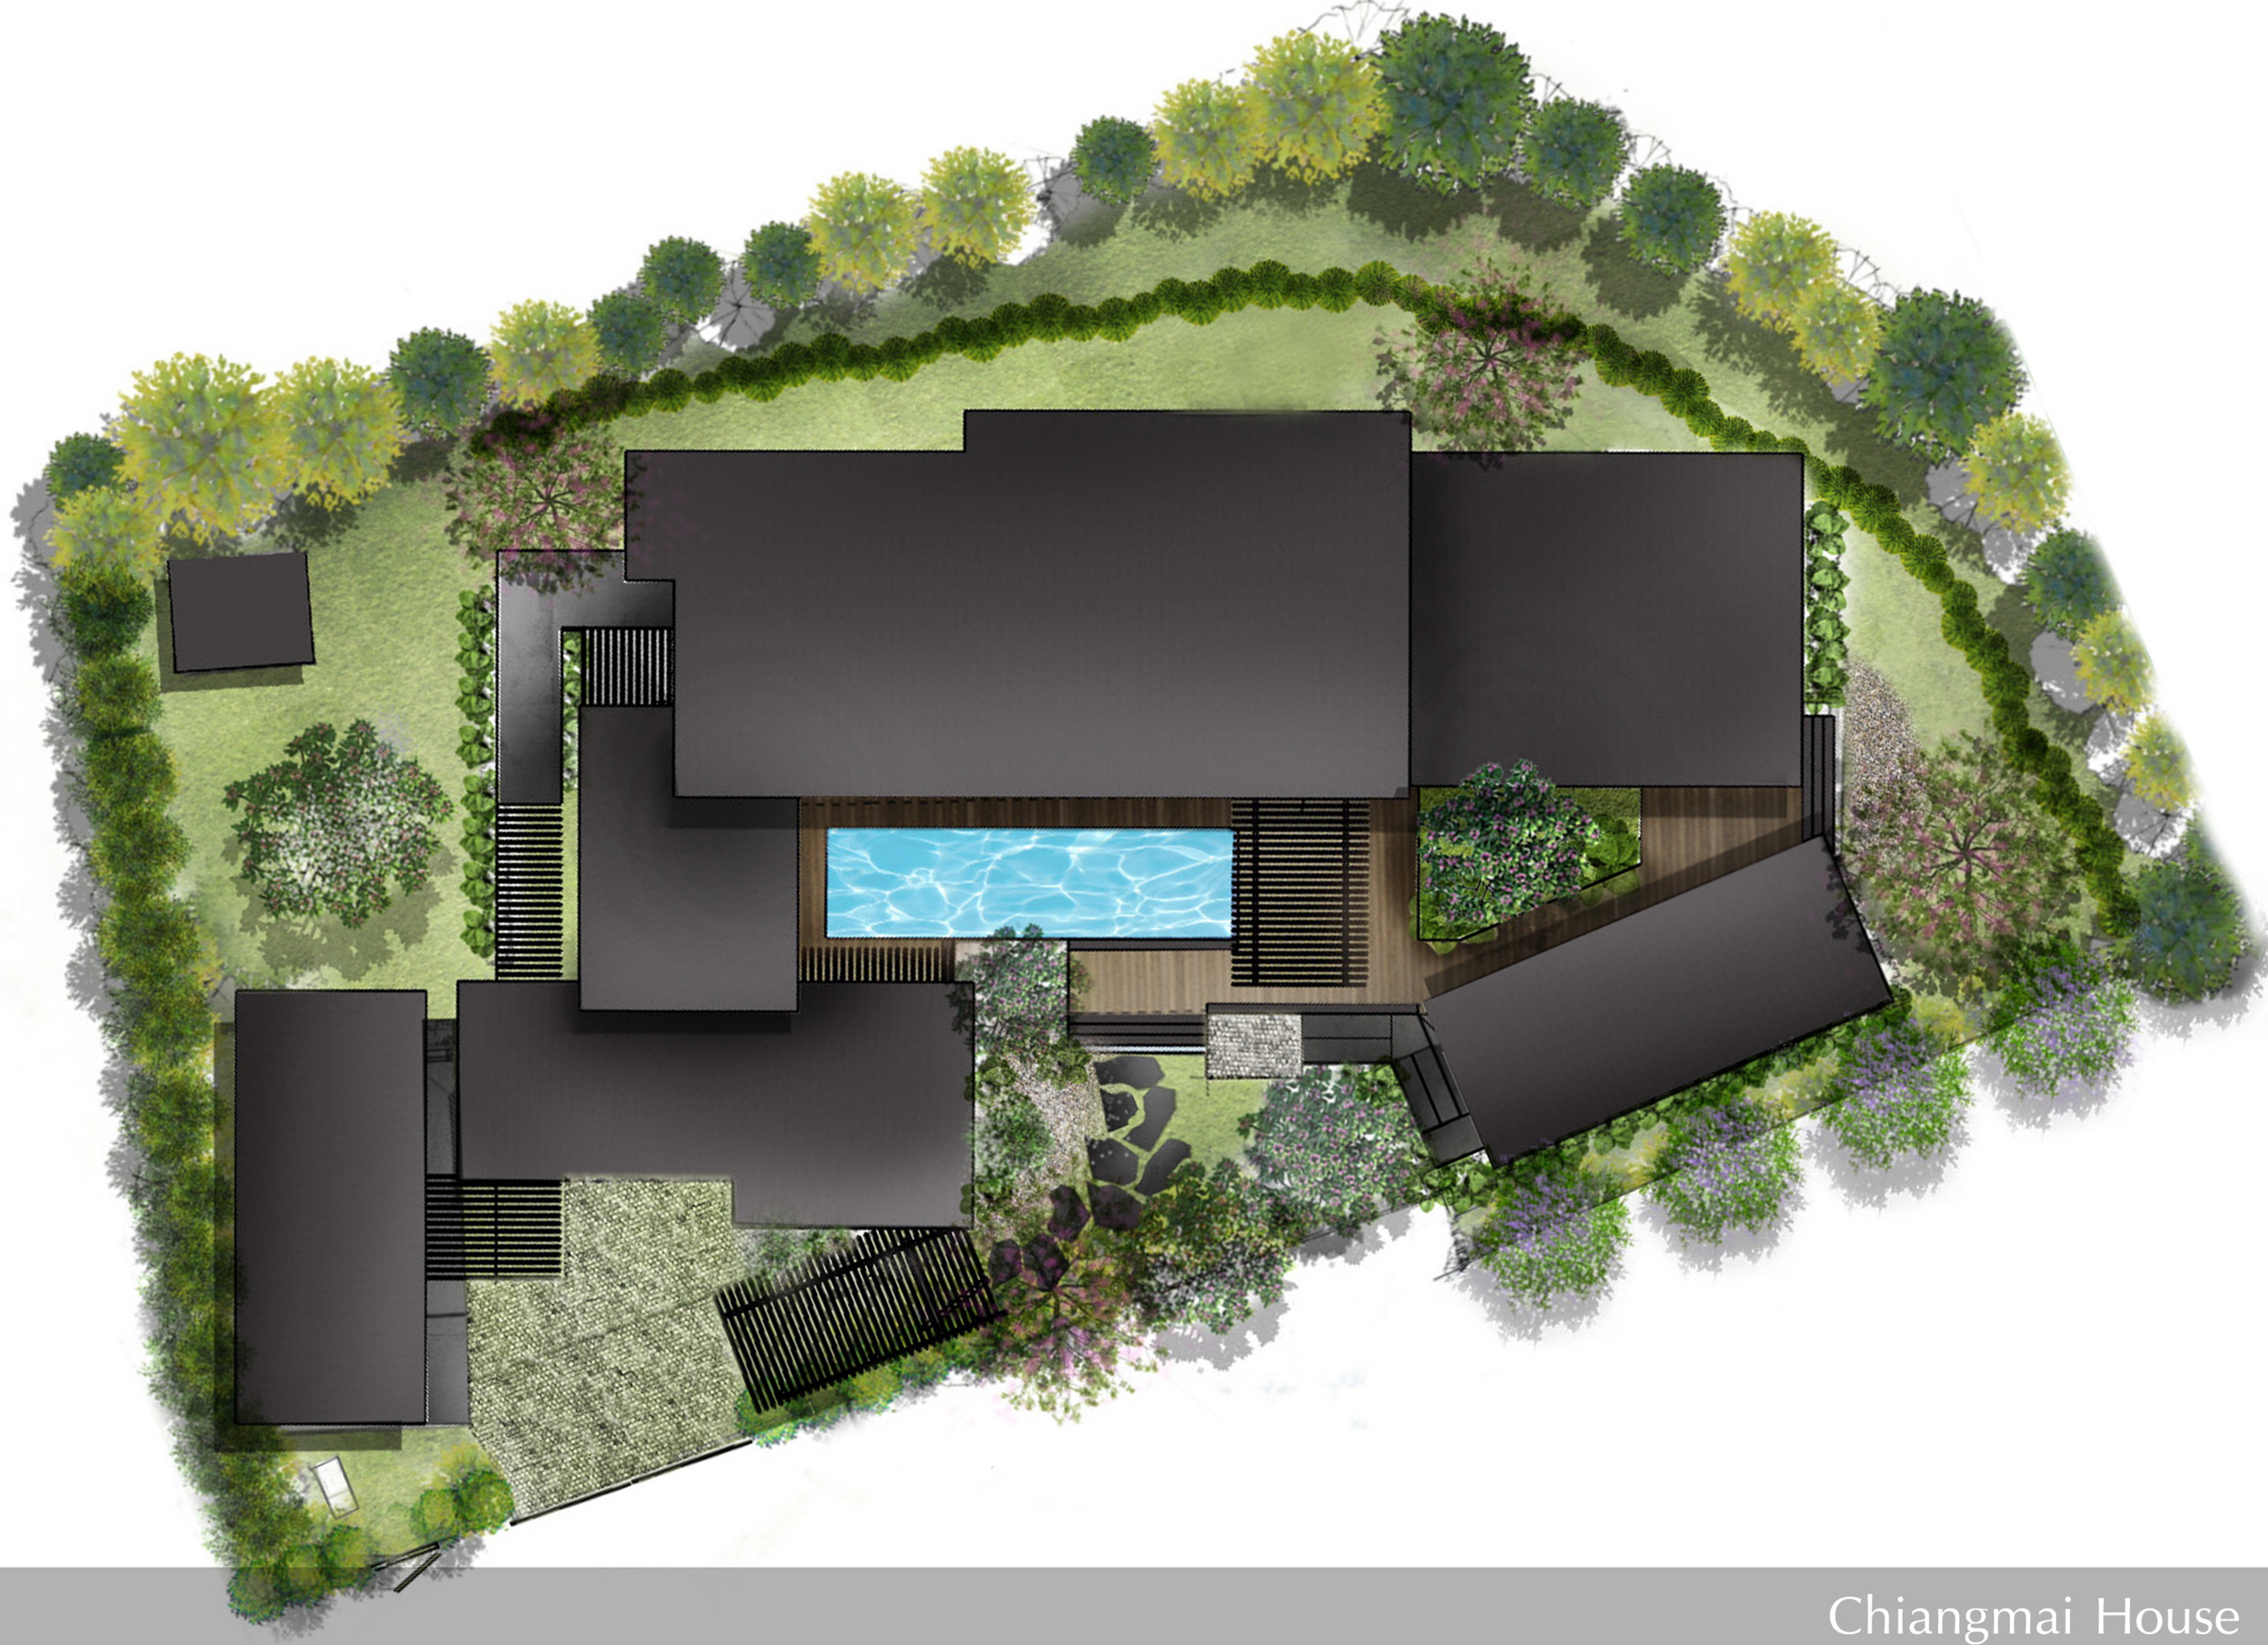


Chiangmai House

Roof Plan




Chiangmai House

Bird eye view 1

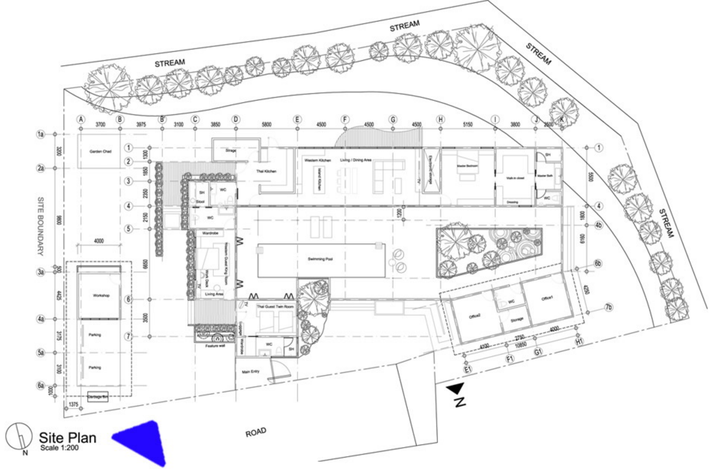


Chiangmai House

looking from main road

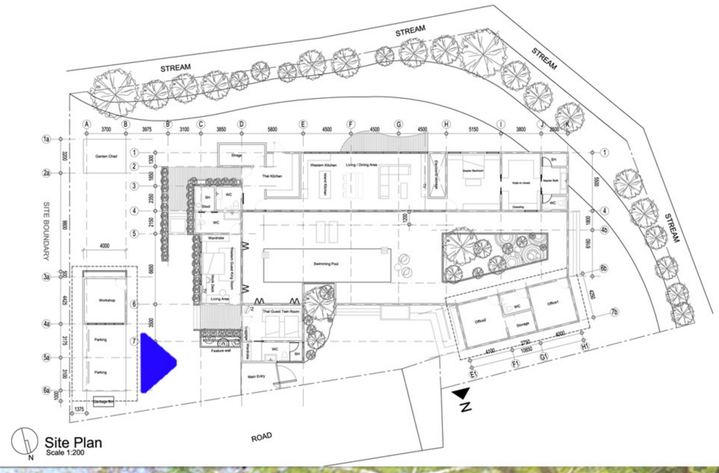


Chiangmai House

Main entry

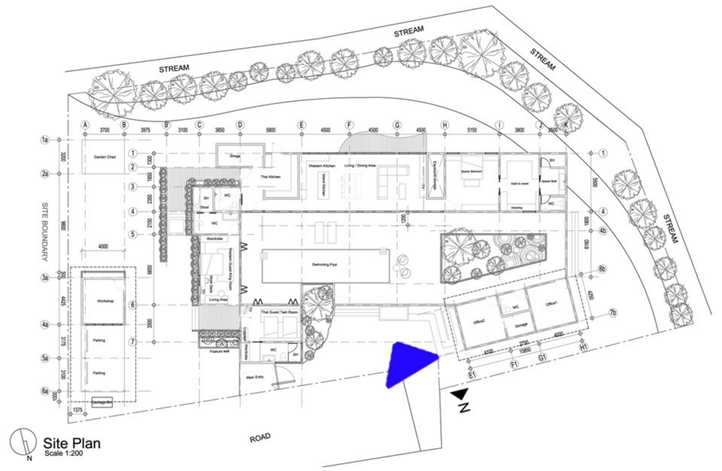

Chiangmai House


looking to courtyard

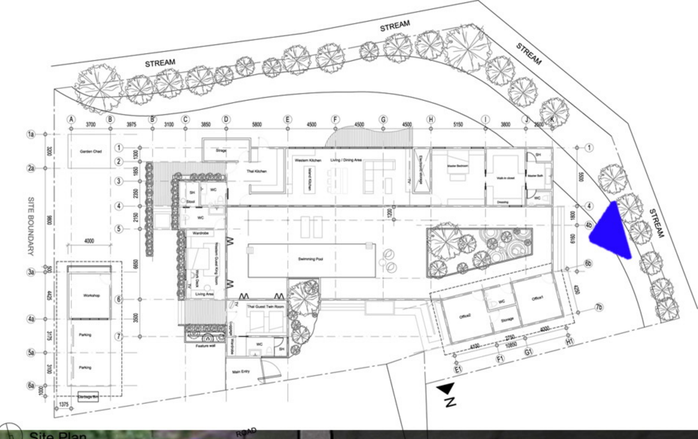

Site Plan
Scale 1:200


Chiangmai House

looking to courtyard

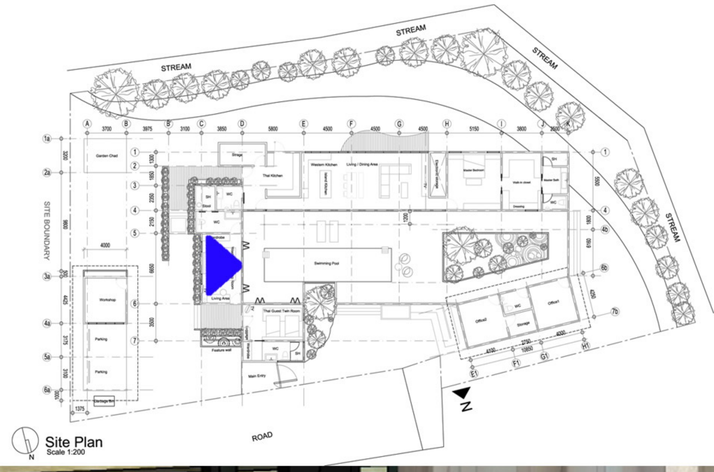

Chiangmai House

looking from guestroom (King)

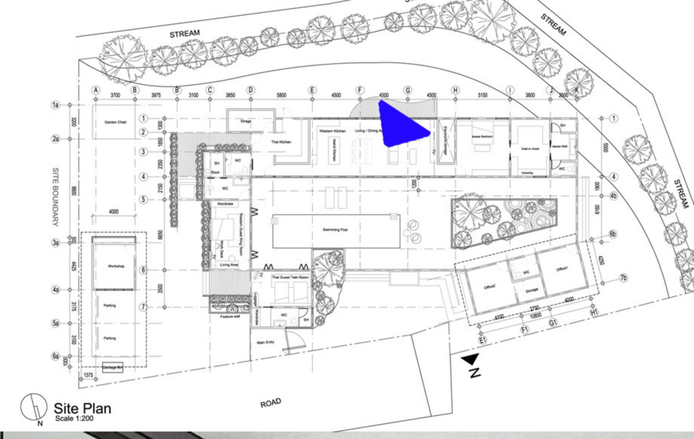

Site Plan
Scale 1:200

Chiangmai House

looking from living room



Chiangmai House

looking from garden shed



Chiangmai House

Backyard